



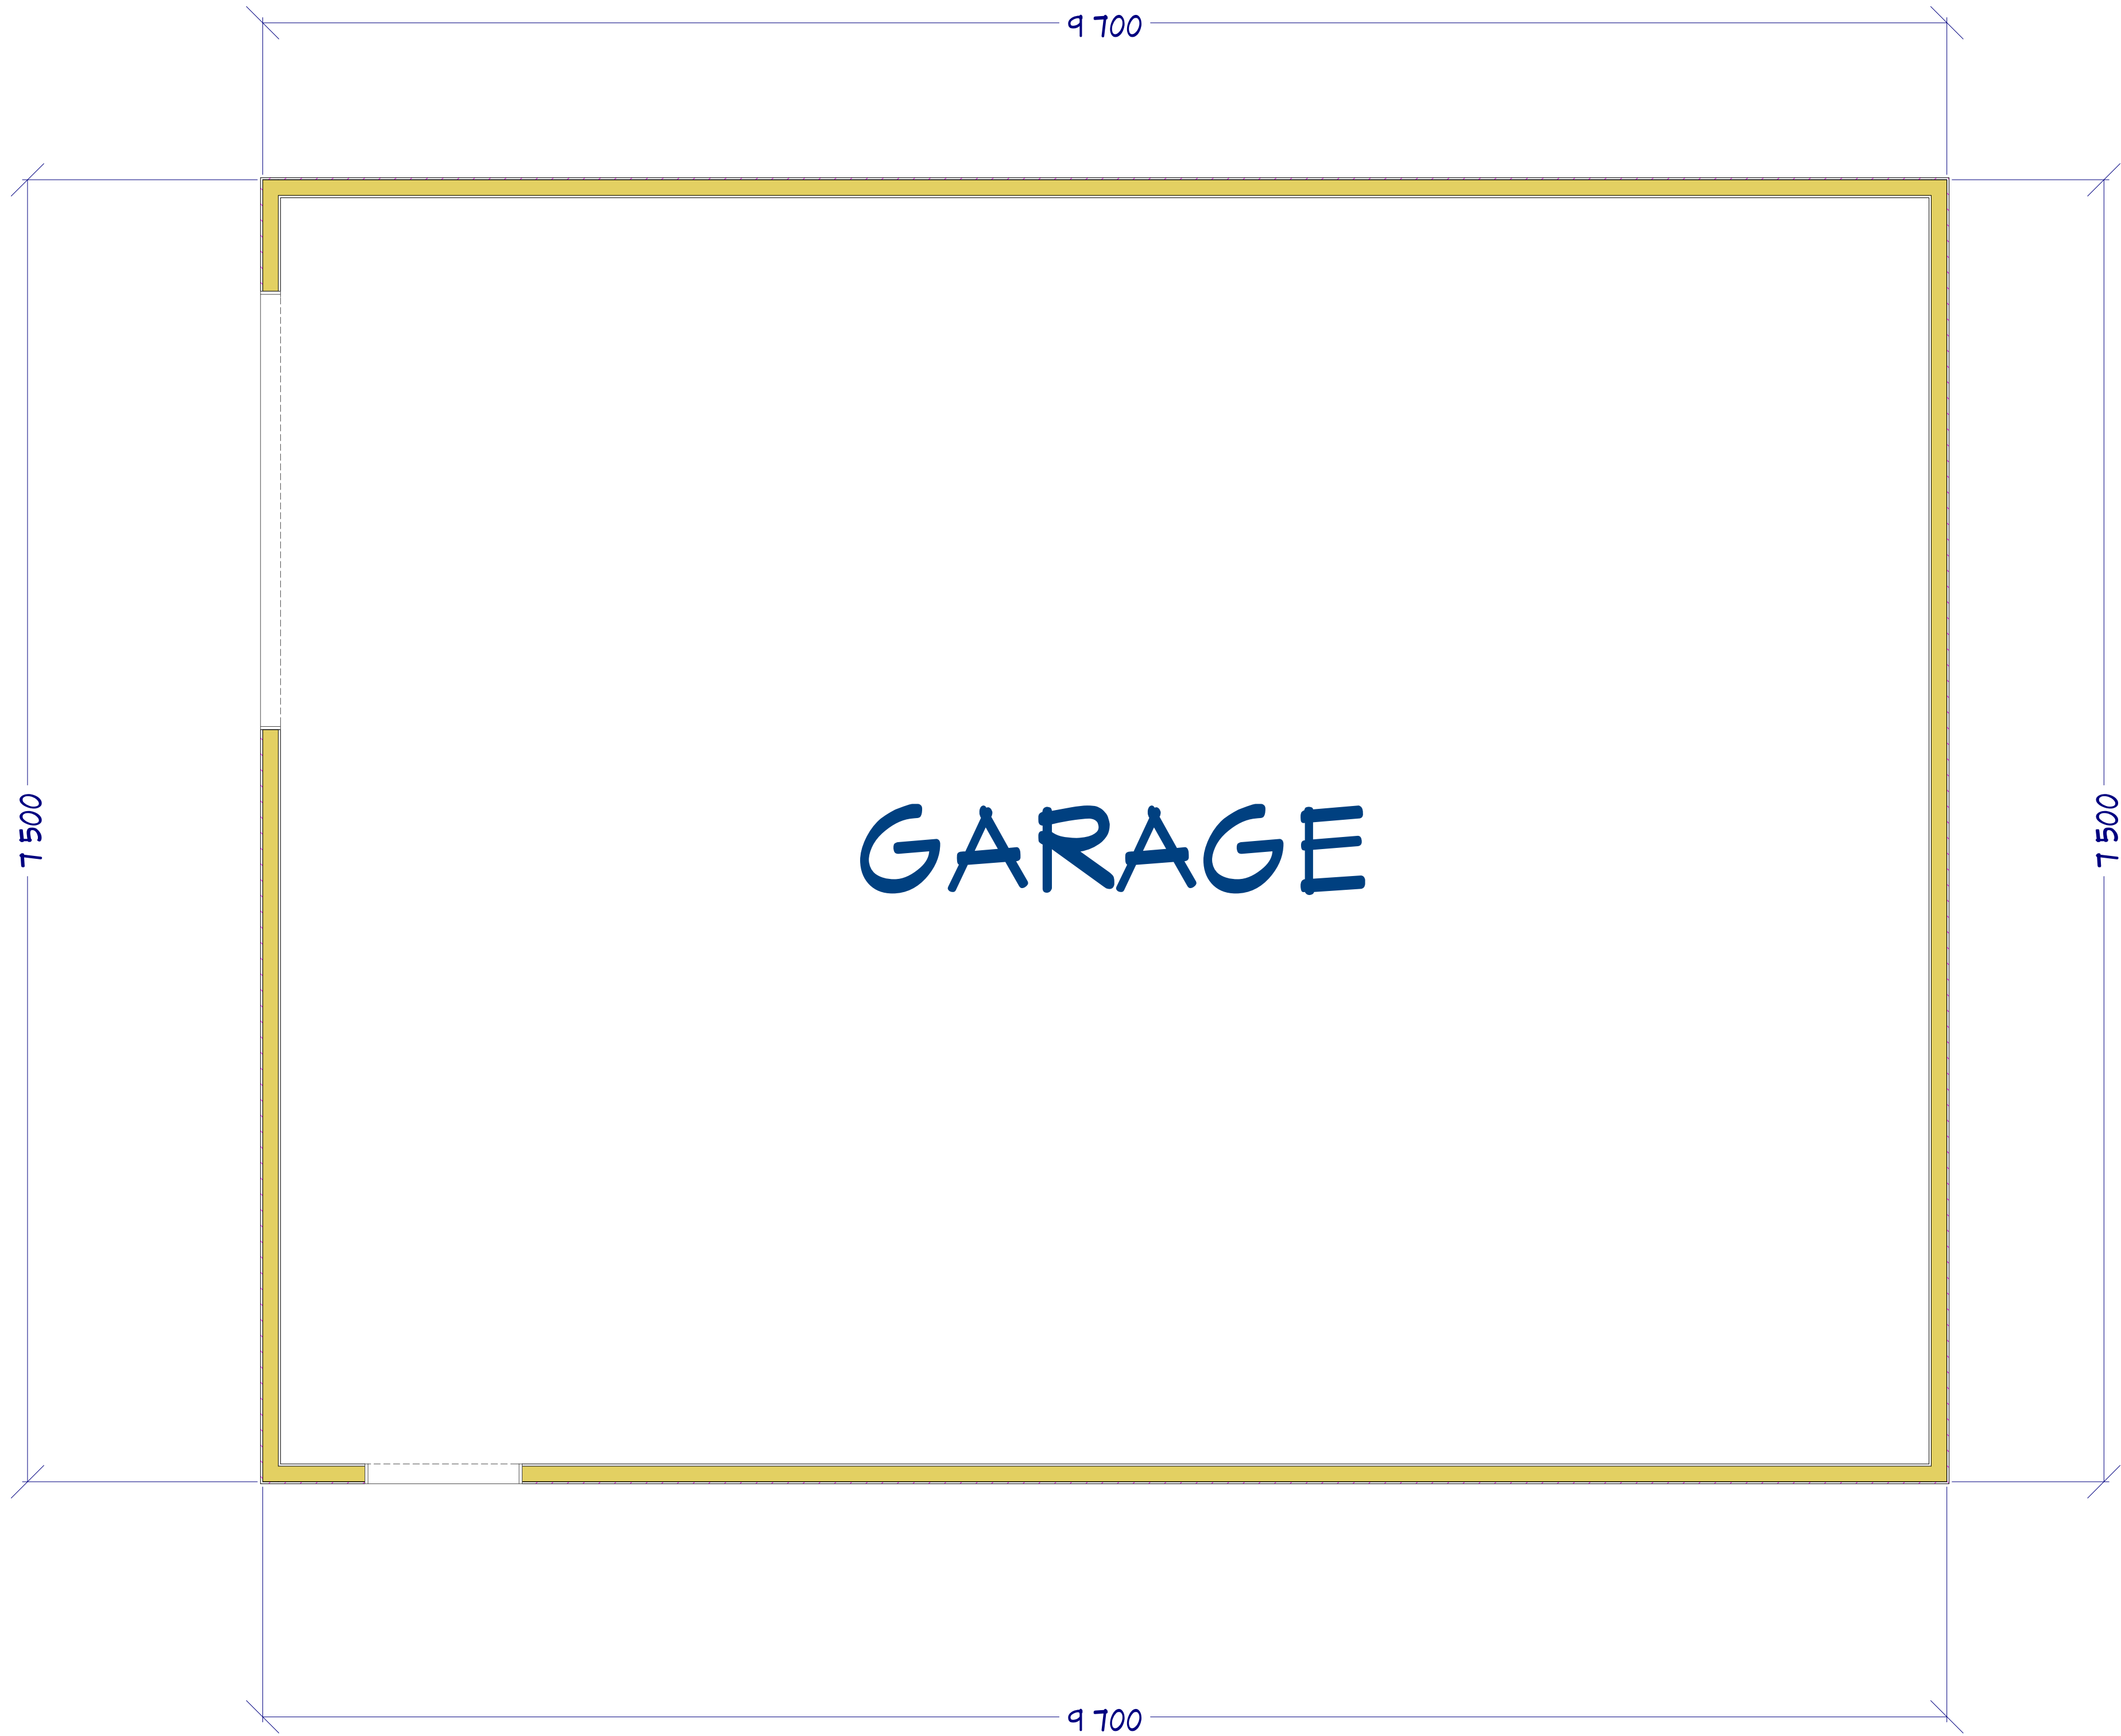

FLOOR AREA  
72.8 SQ M

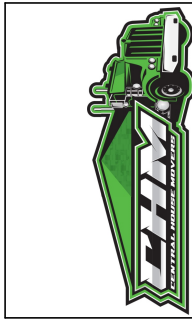

| REVISION TABLE |             |
|----------------|-------------|
| NUMBER         | DESCRIPTION |
|                |             |
|                |             |
| SHEET TITLE: |            |
|--------------|------------|
|              | Floor Plan |

| PROJECT DESCRIPTION: |                        |
|----------------------|------------------------|
|                      | Featherston Large Shed |

| DRAWINGS PROVIDED BY: |  |
|-----------------------|--|
|                       |  |

DATE:

9/09/2026

SCALE:

NTS

SHEET:

P-1