


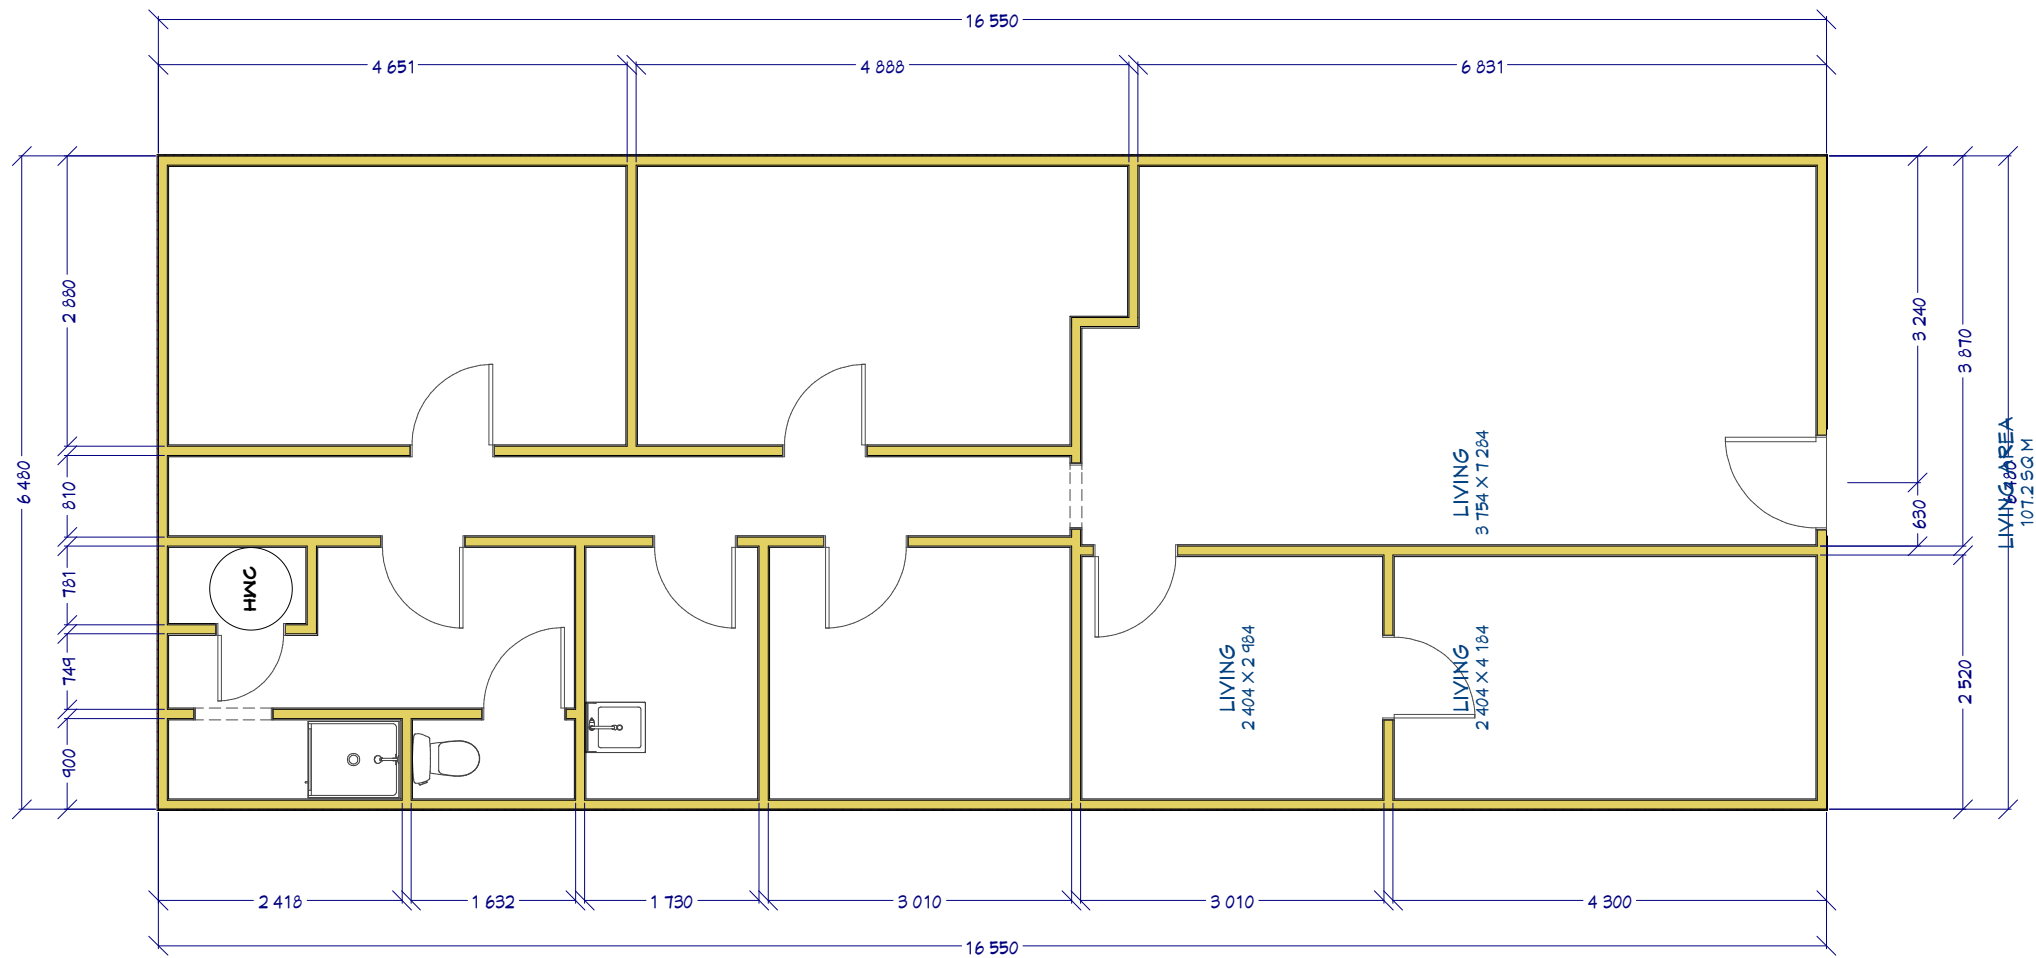

Floor Plan View Dimensioned

Sheet #
1

Drawn By:
CHM

Date:
8/09/2023

Scale:

*Floorplan Prepared for
Taranaki Twin #1*