Sheet #	Drawn By:	Date:	Scale:
1	CHM	5/09/2023	1:75
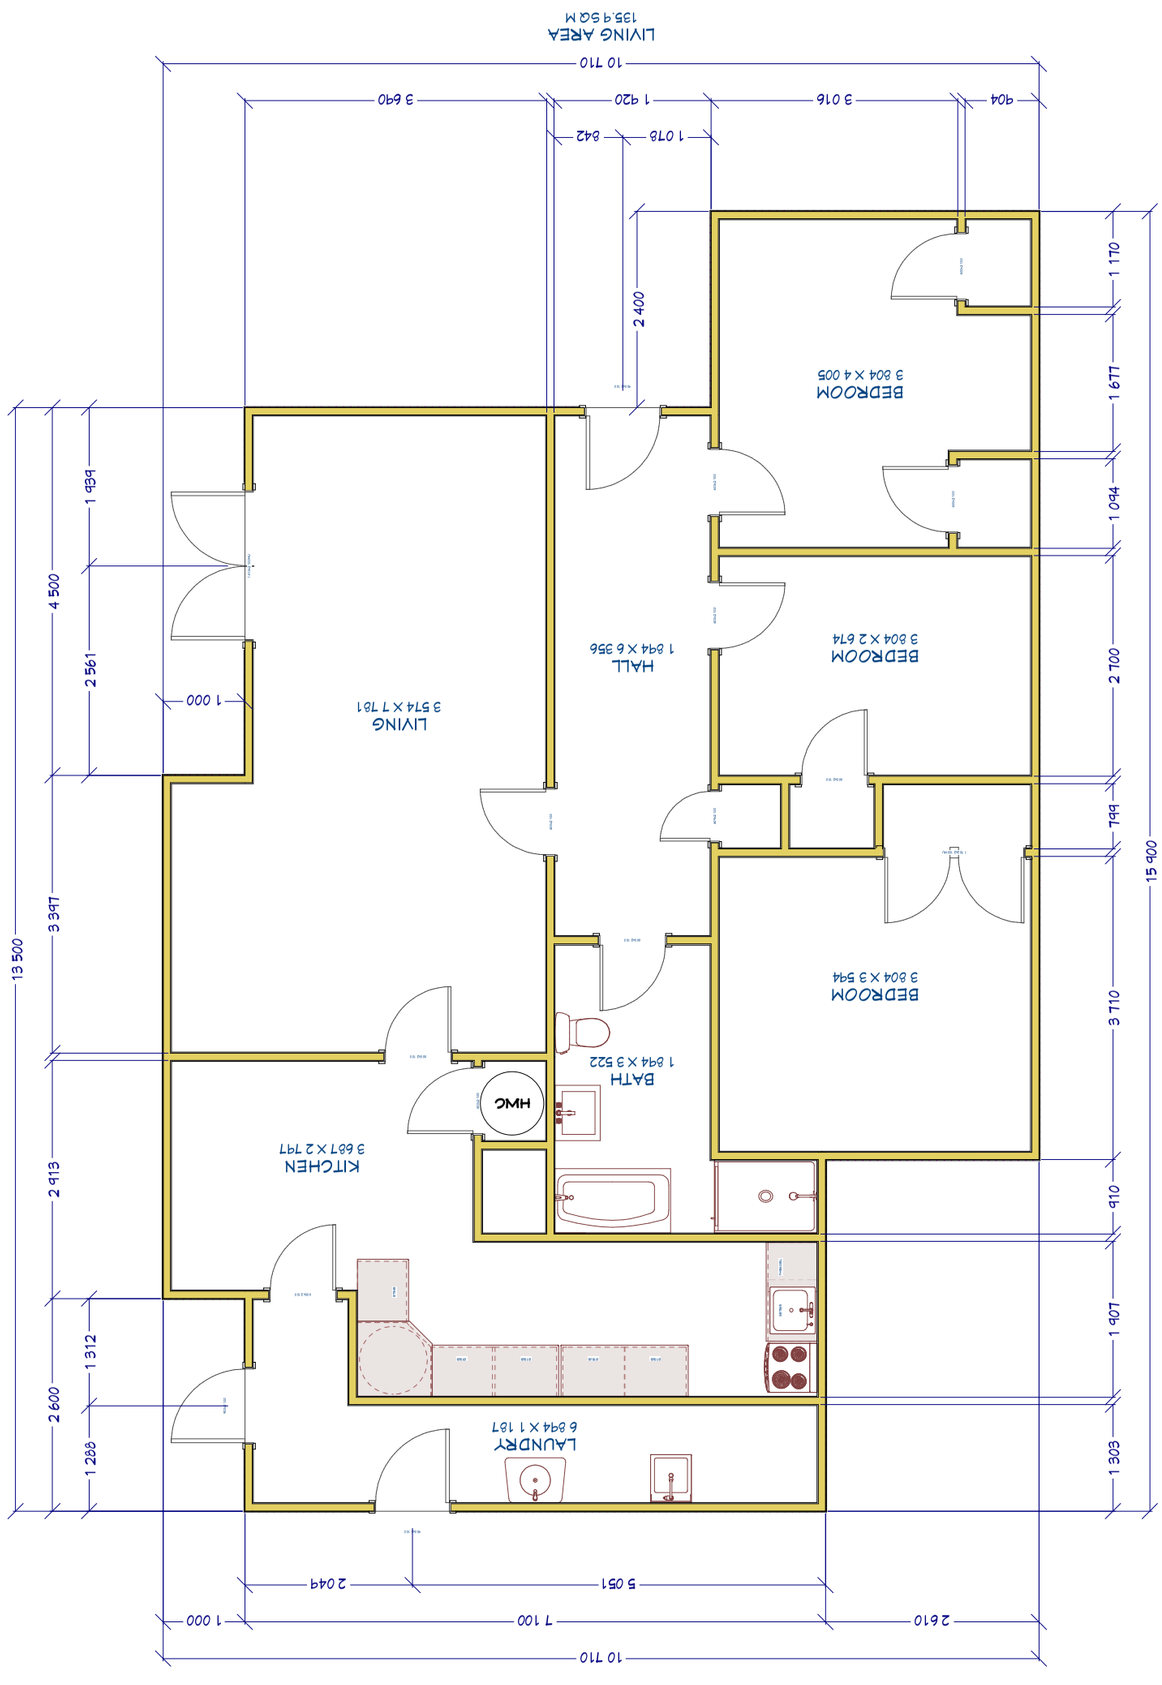
Floorplan Prepared for the Westella House