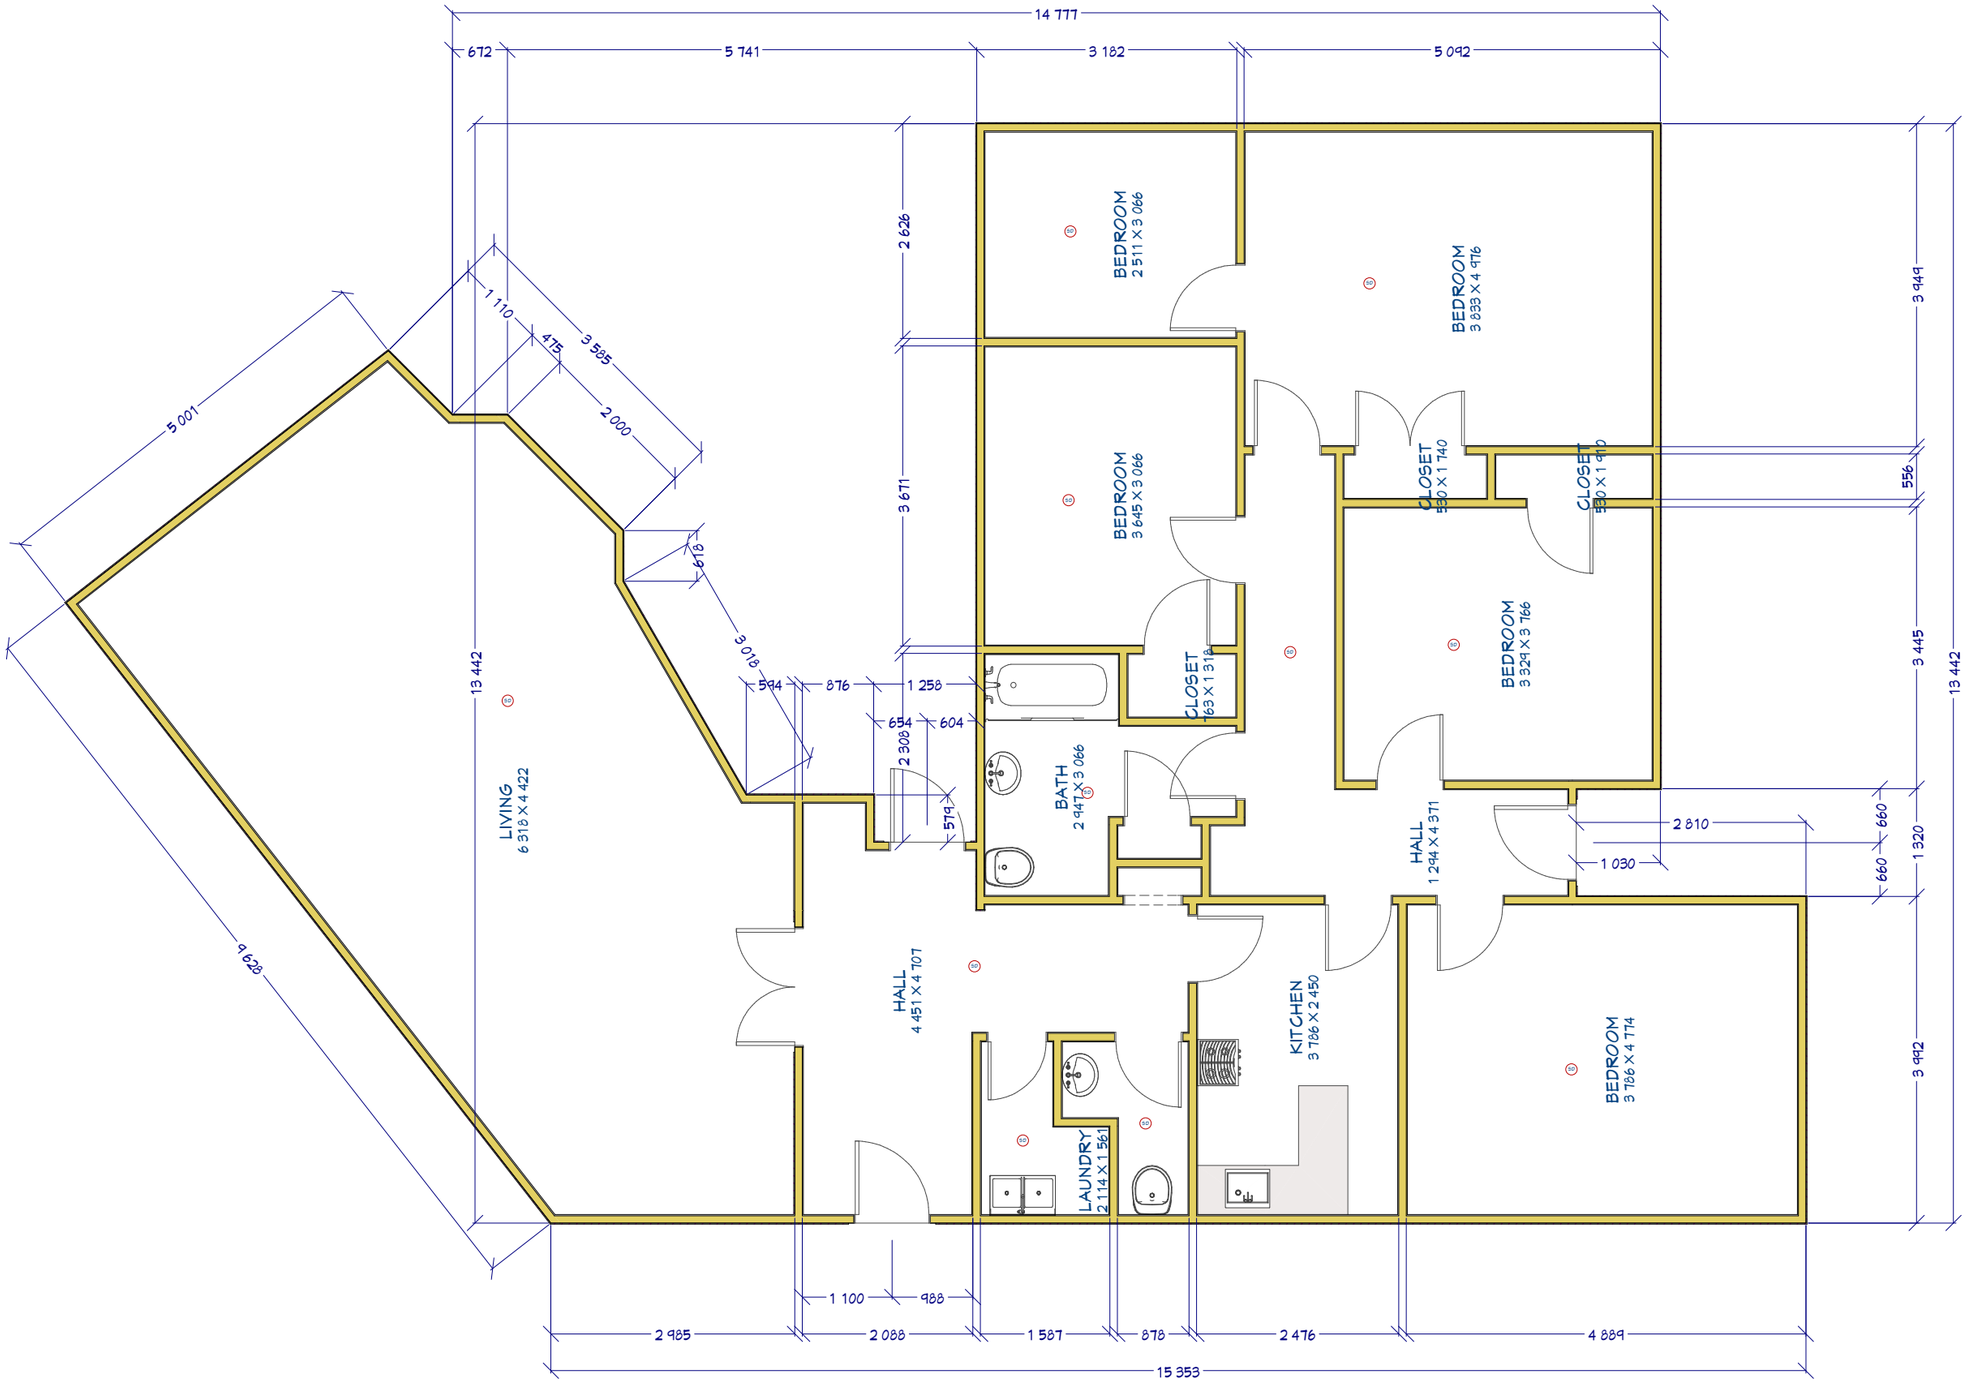

Sheet #

1

Drawn By:

CHM

Date:

24/03/2026

Scale:

1:75

Floorplan Prepared for Ruahine House