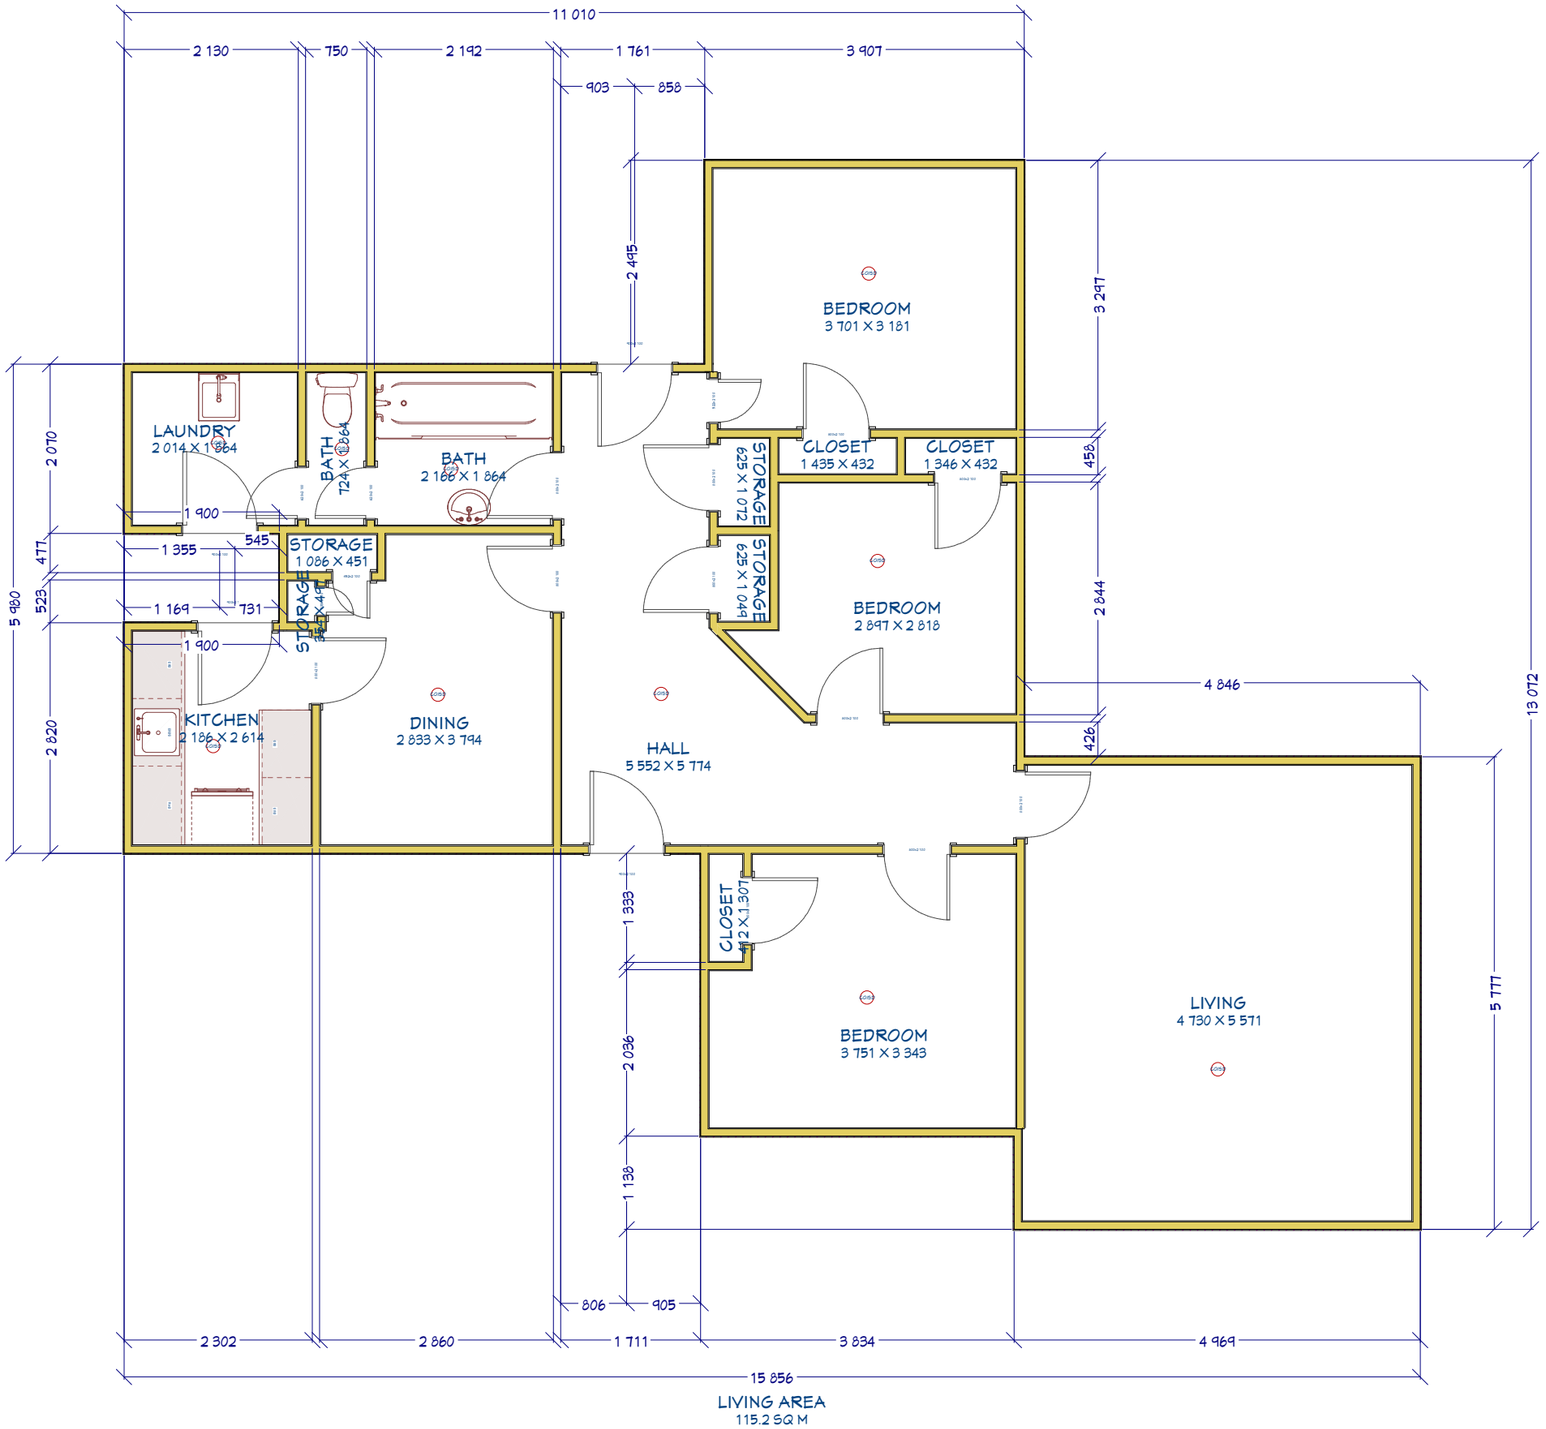


Sheet #

1

Drawn By:

CHM

Date:

9/10/2026

Scale:

1:75

Floorplan Prepared for
31 Cornwall Street