


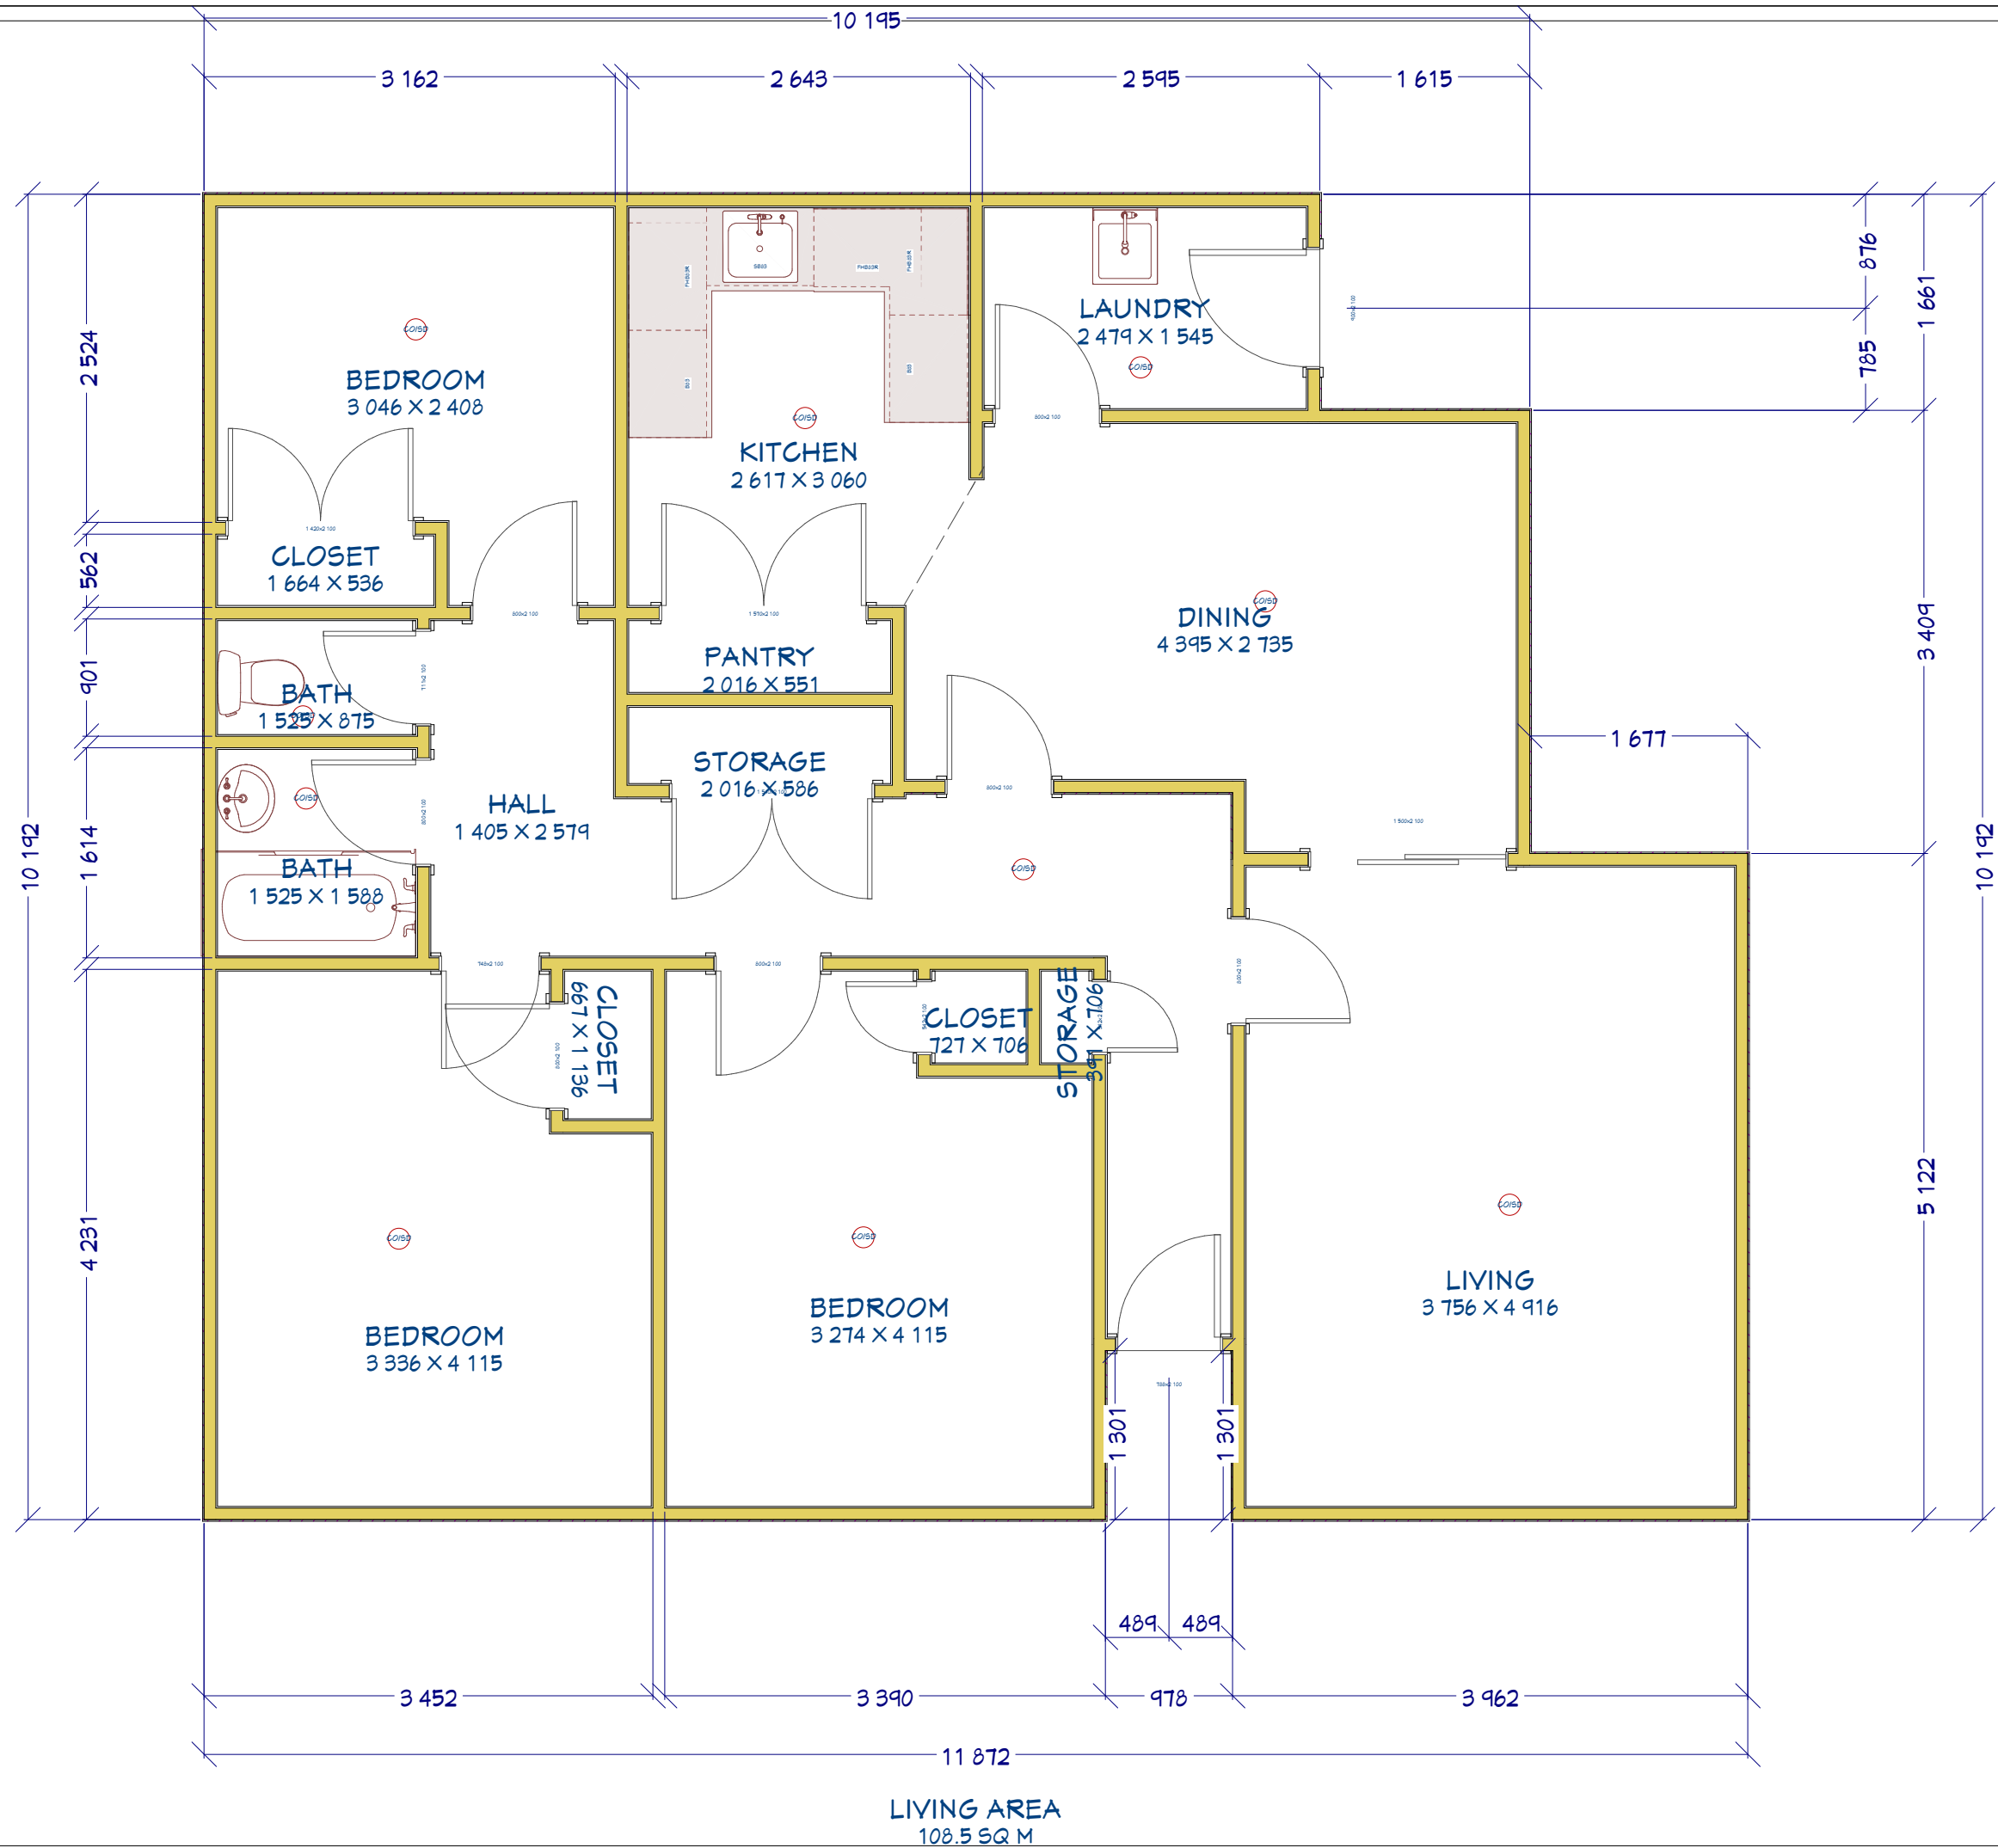

Sheet #
1

Drawn By:
CHM

Date:
11/09/2026

Scale:
1:50

Floorplan Prepared for
6 Justice

