


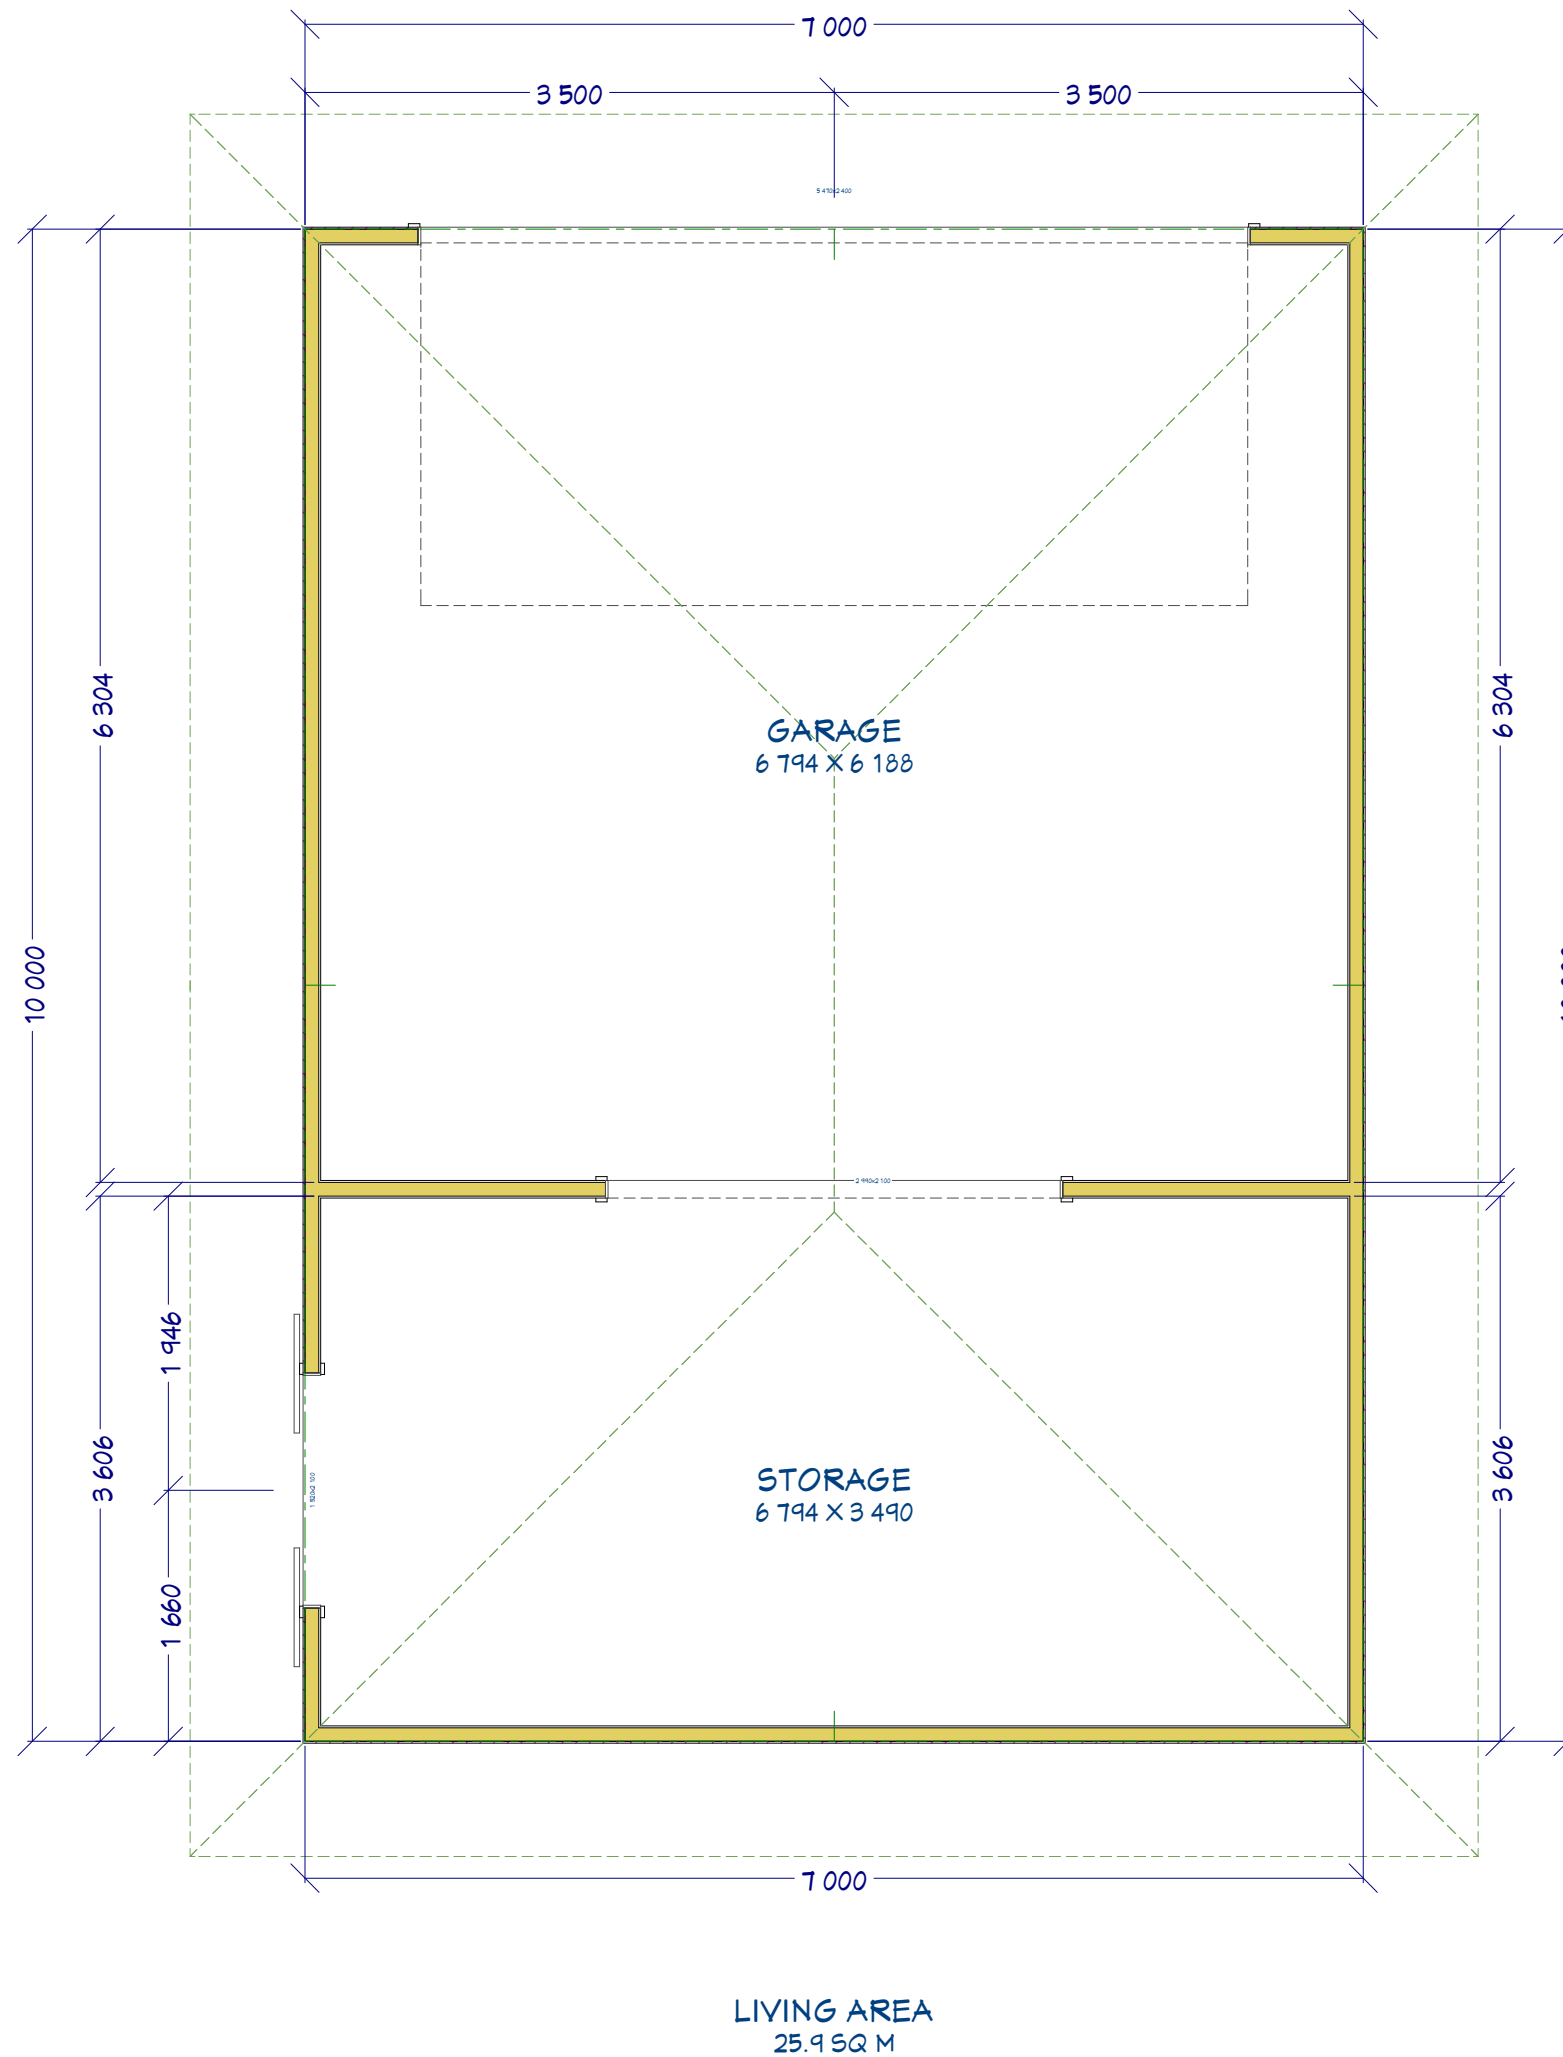

Sheet #

1

Drawn By:

CHM

Date:

5/08/2024

Scale:

1:50

Floorplan Prepared for
Charles Shed

