


Floor, Decks and Paving
 slip resistance to comply with
 Acceptable Solution D1/AS1

All glazing will comply with NZS 4223

Outside tap

Approved
 Consent
 02 NOV 2017

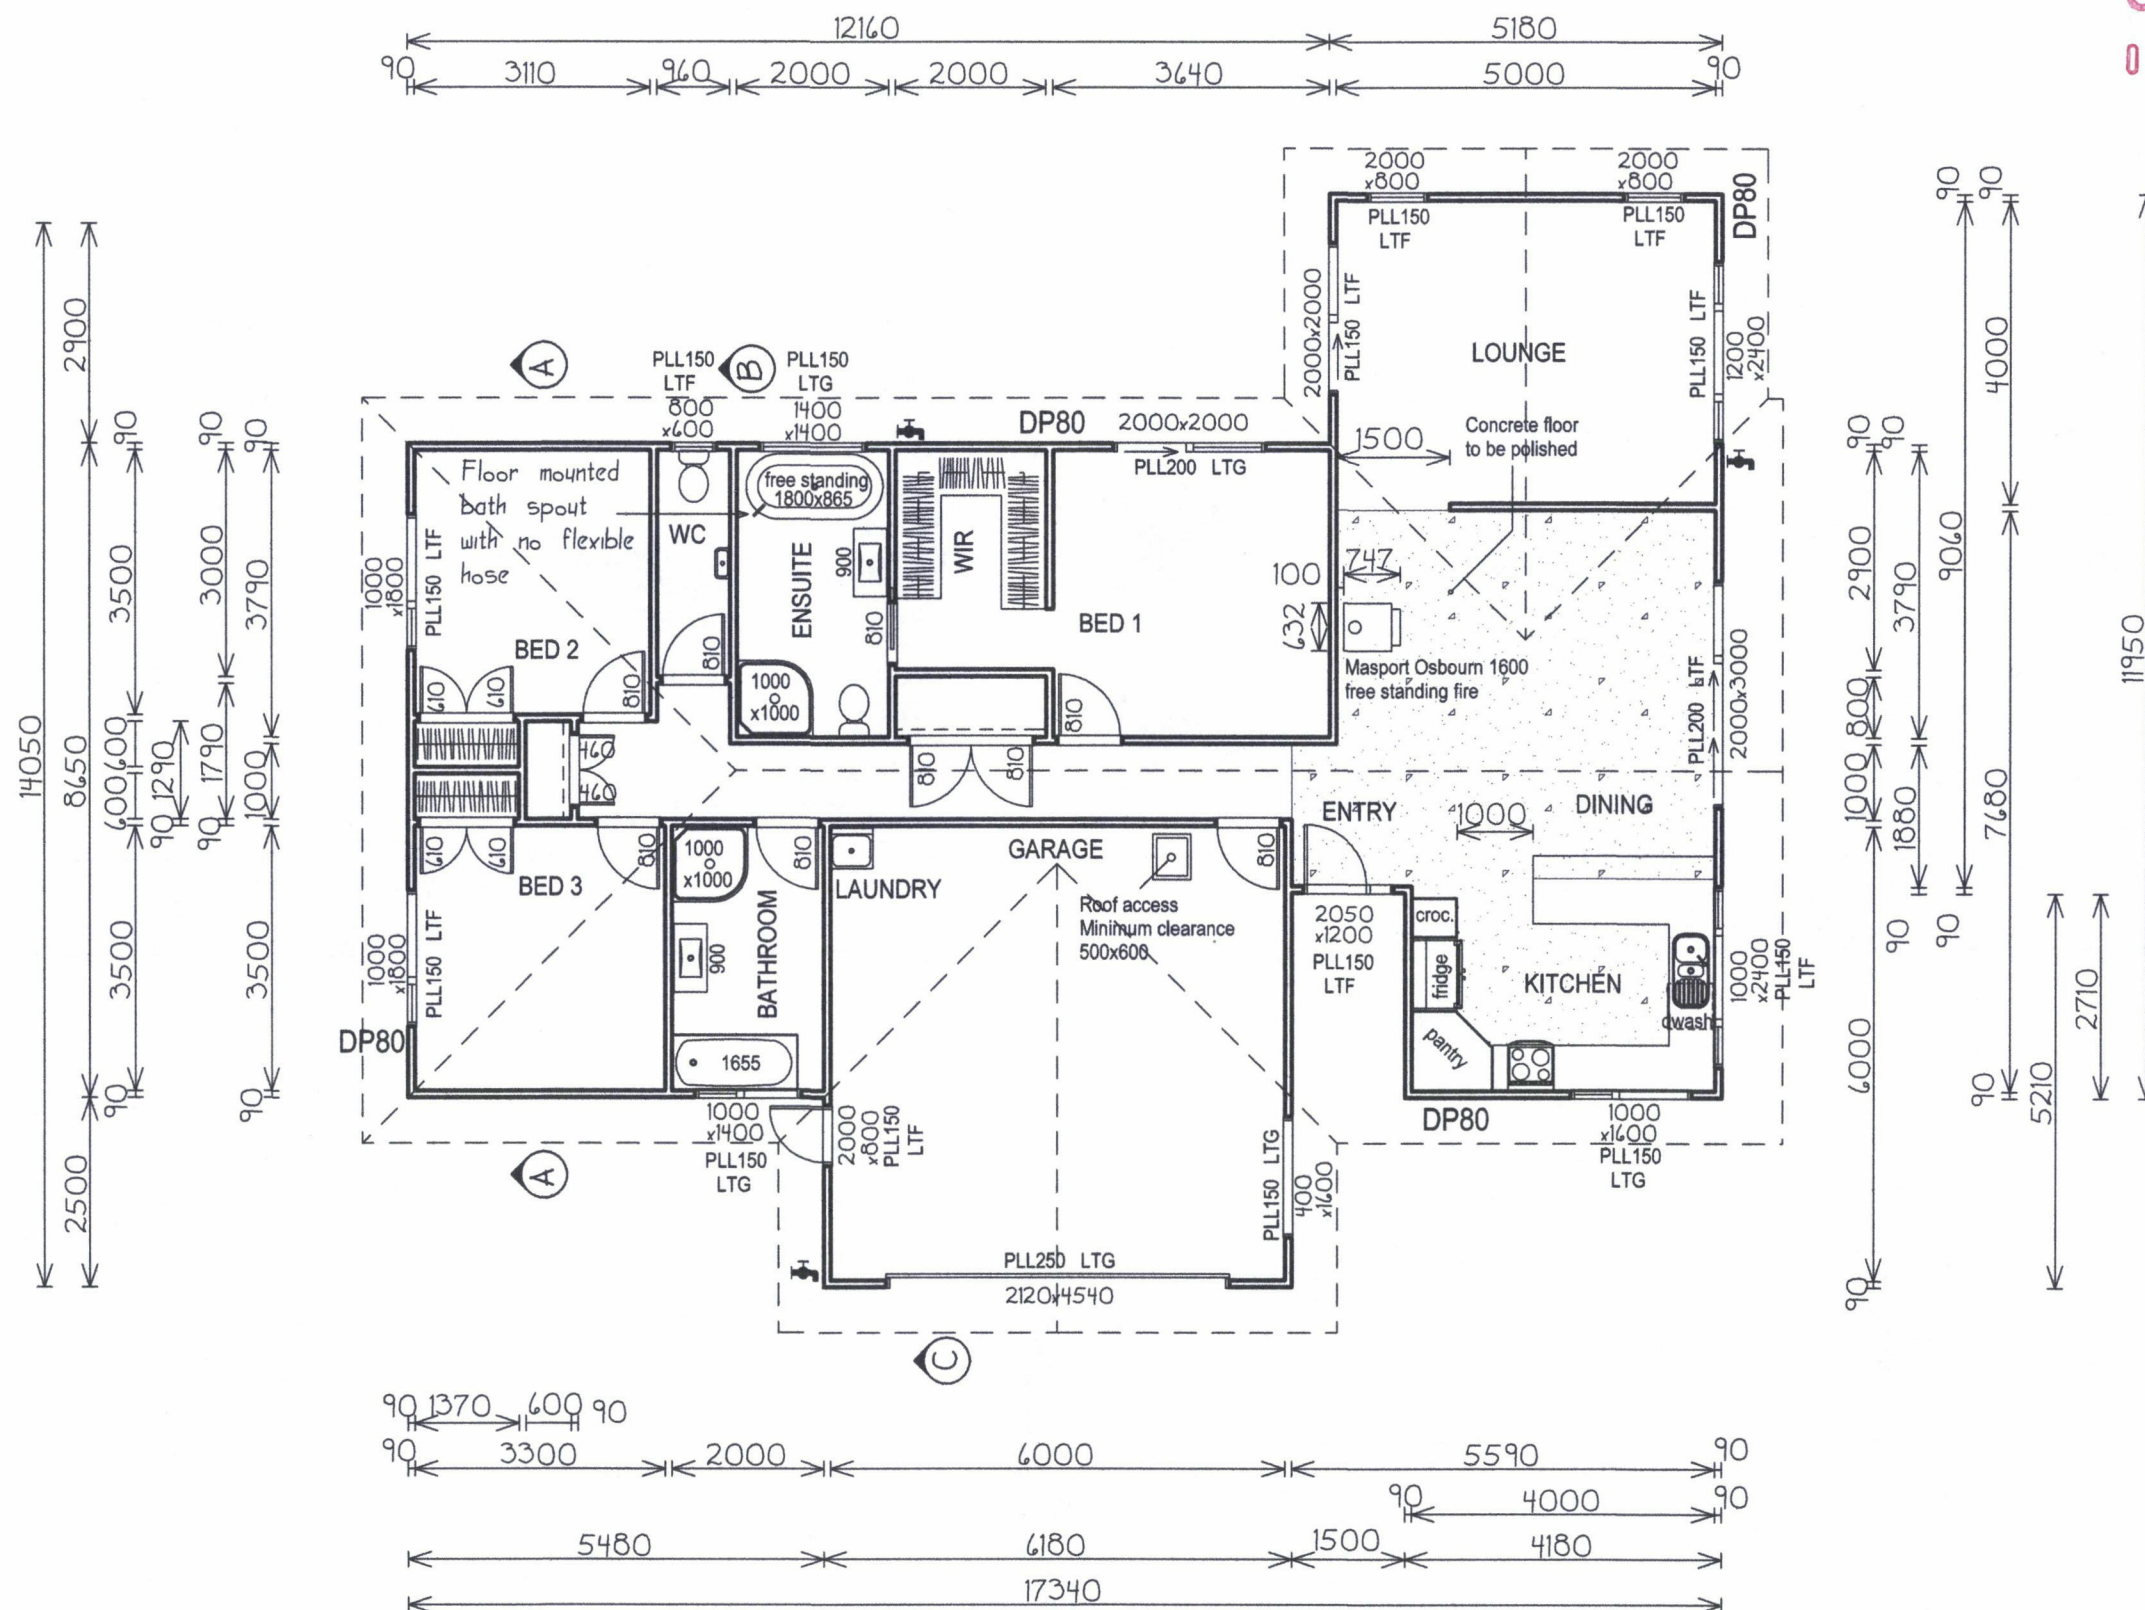

FIXING SEE APPENDIX 3

Bottom Plate Internal Walls
 8x75 Ramset Drive Pins
 & Washers @ 600 centres

Ramset 12120 BPA Anchors @900cnrs
 50x50x3 galv washers
 flush with inner side of framing

Lintels

LTE - Type E Lumberlok 1.4kN
 LTF - Type F Lumberlok 4.0kN
 LTG - Type G Lumberlok 7.5kN

Stud / Top Plate
 Type B Lumberlok 4.7kN

HOUSE 140.3 sqm
 GARAGE 38.2 sqm
 TOTAL 178.5 sqm

Logan & Georgia Cooper
 Proposed New Home 14c Mountview Drive, Manakau.

Dimension Plan
 sheet 2 of 9 scale 1:100 plot date 31 aug 17

plan ref. 17125
 DO NOT scale off drawings
 All Dimensions To be Checked And Verified By
 Contractor Before Commencement of Any Work

sheet size
A3
 do not fit to page when
 printing A3 sheets

ALPINE LAKES Ltd
 ph 021 989551 P O Box 21 Otaki
 alpinelakes@xnet.co.nz

