


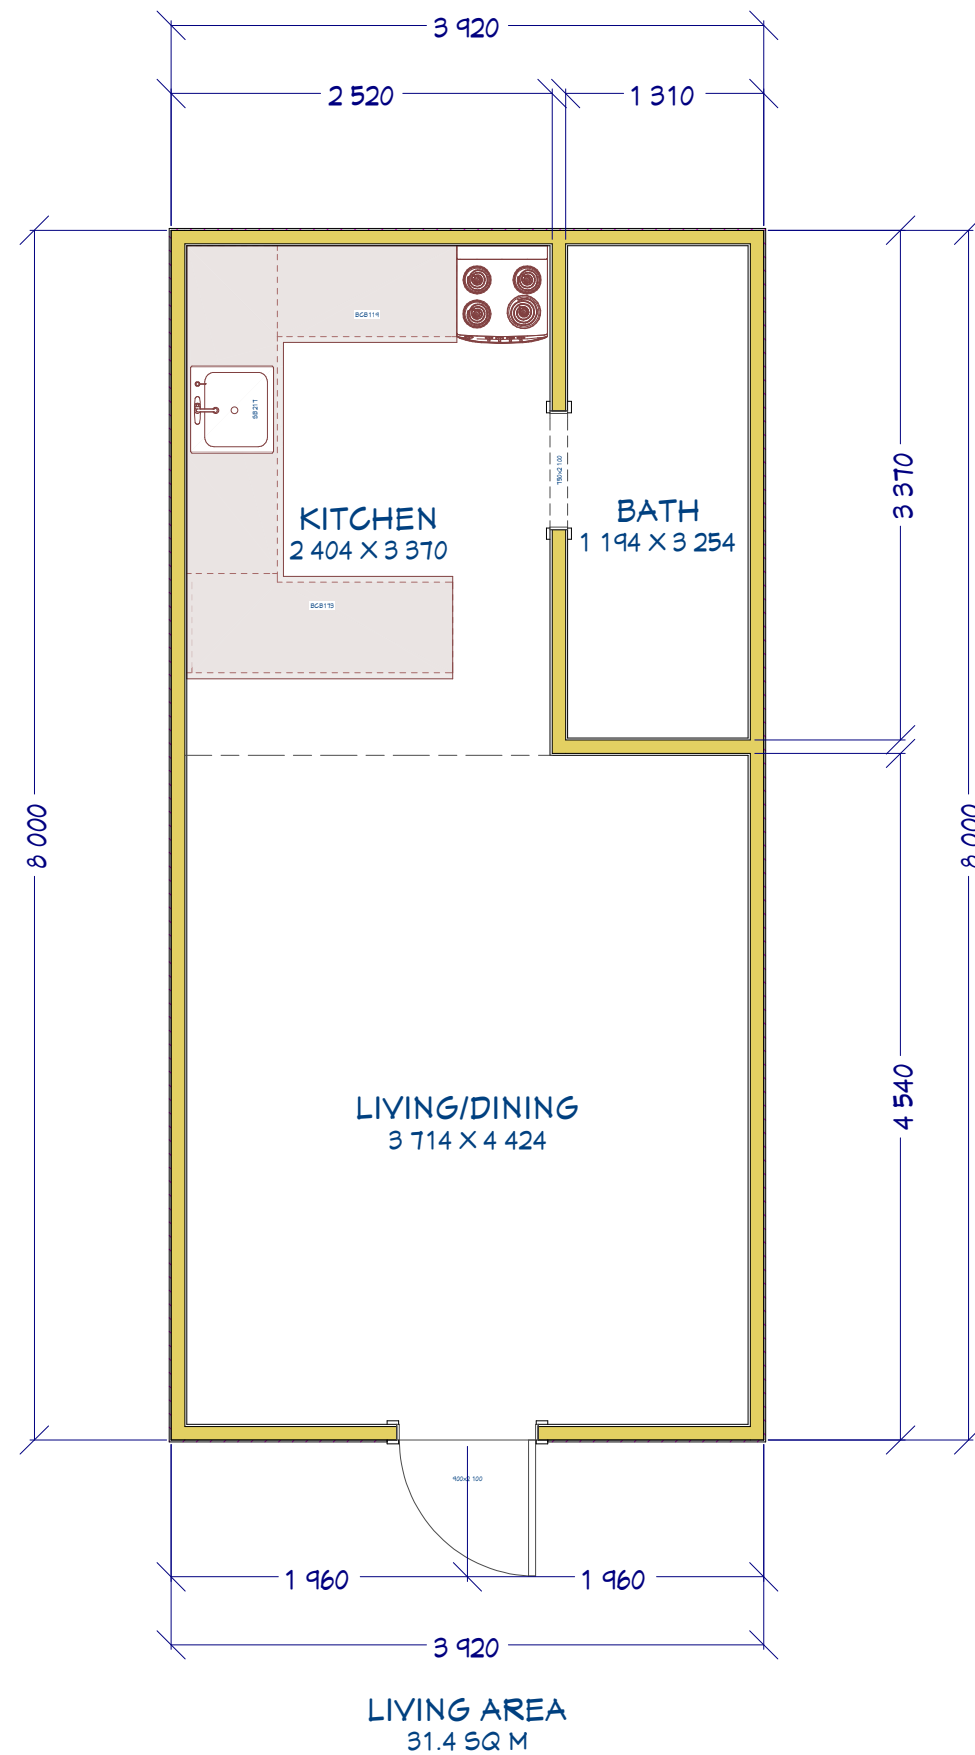

Sheet #

1

Drawn By:

CHM

Date:

6/10/2026

Scale:

1:50

Floorplan Prepared for
Maggie Bach

